A0

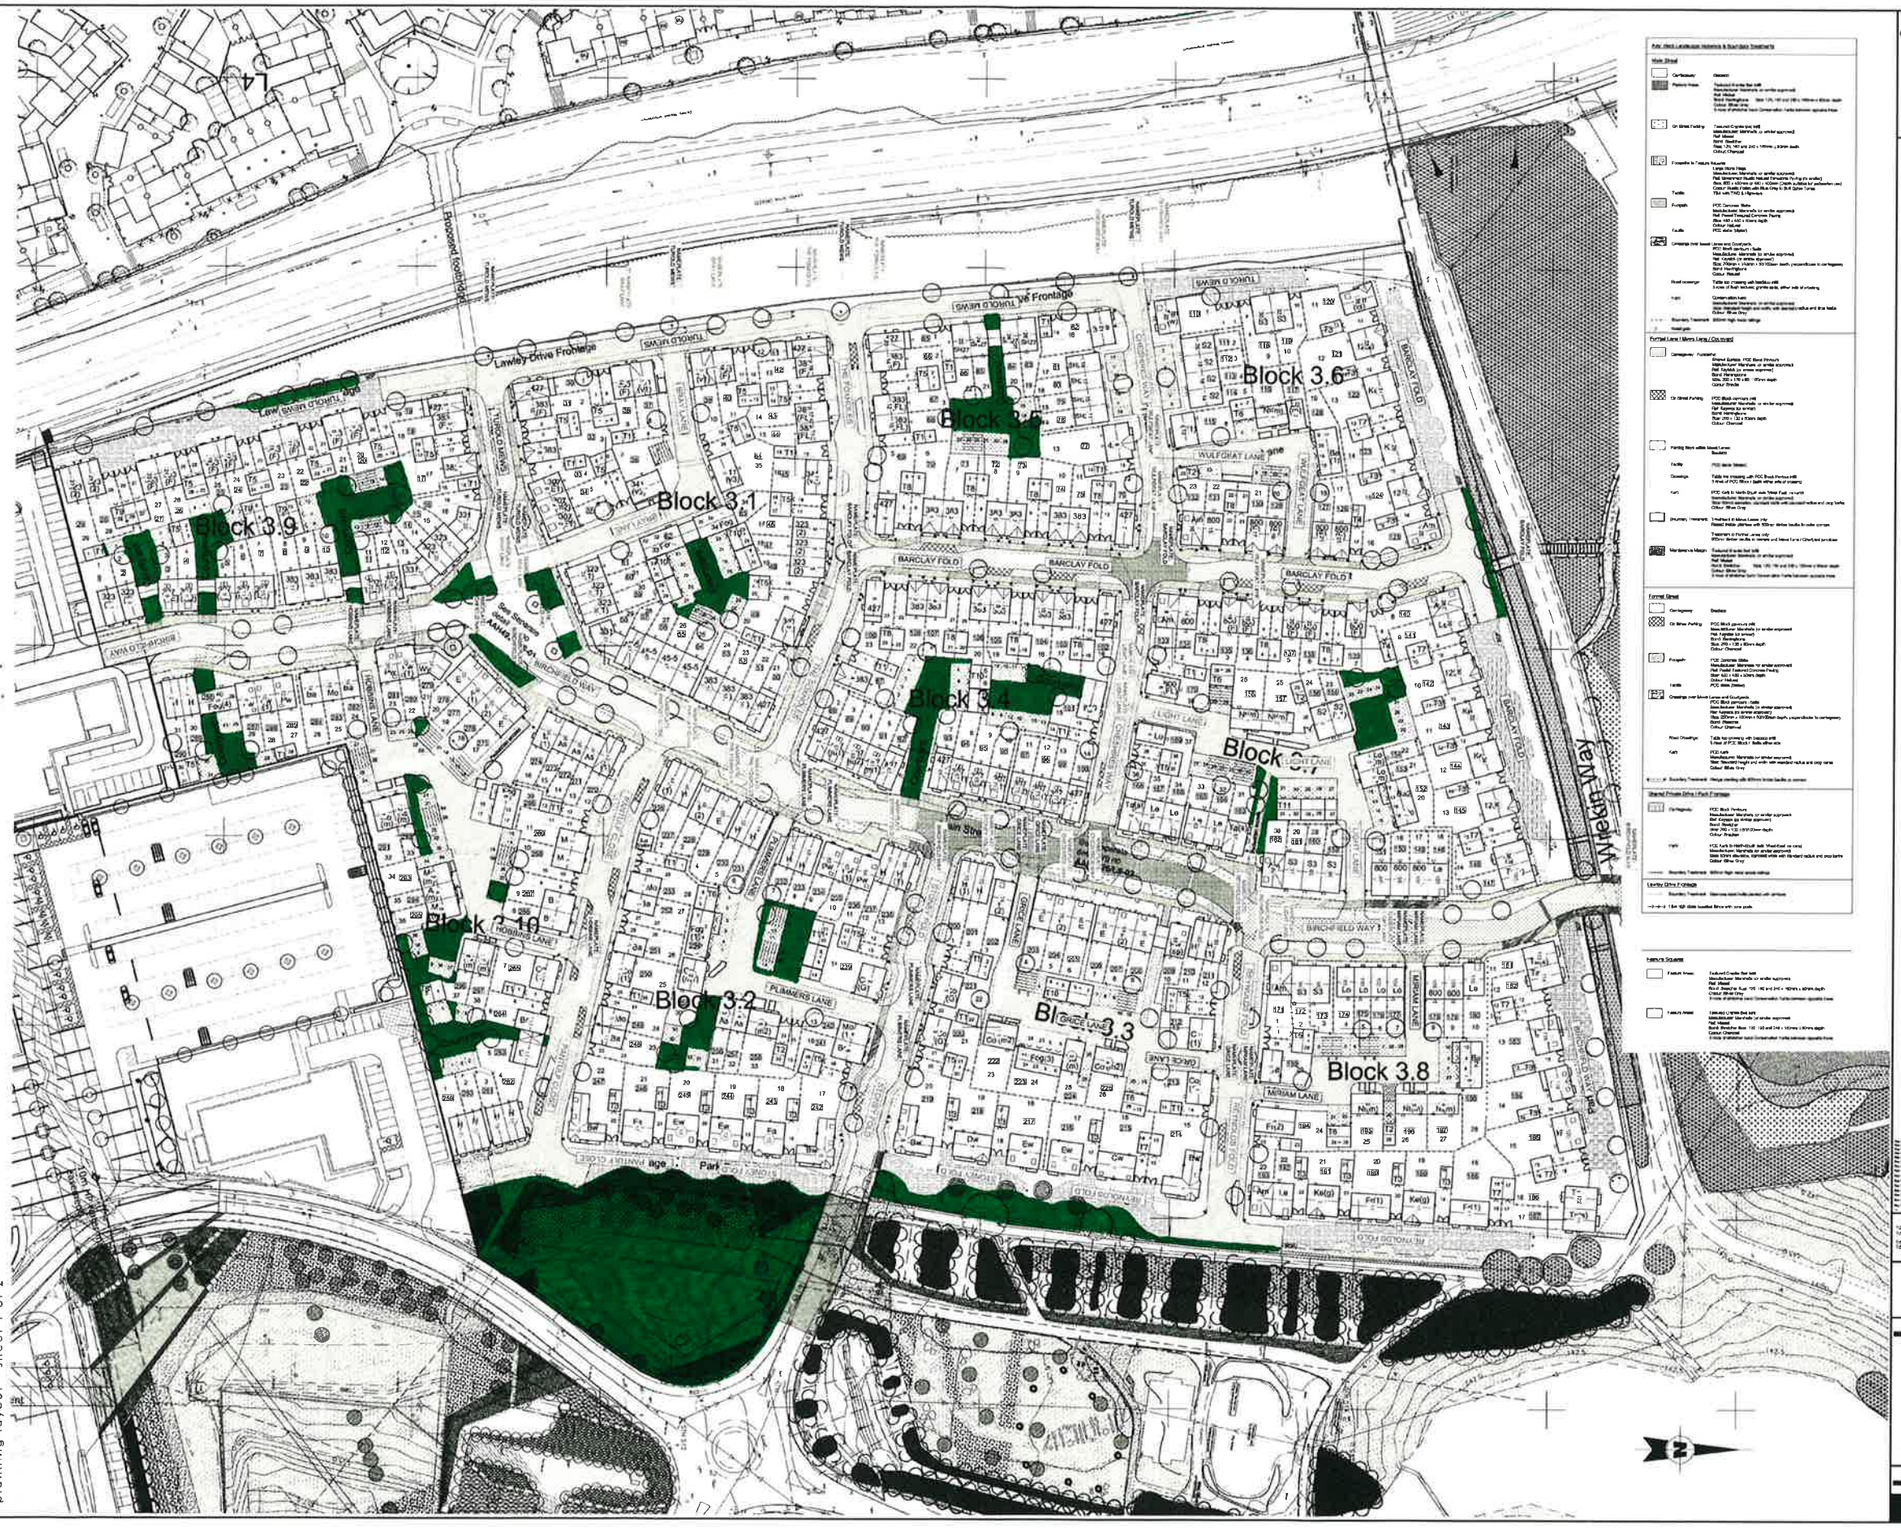

phase 3 & 4, newdale, lawley, telford

planning layout - sheet 1 of 2

RPS

Client: IRONSTONE DEVELOPMENT GROUP

Project: PHASES 3 & 4, NEWDALE, LAWLEY, TELFORD

Title: PLANNING LAYOUT SHEET 1 OF 2

Drawn: RJW Date: 23/7/19 Scale: 1:500

Job No: AAH4926 Dwg No: 11 Rev: R